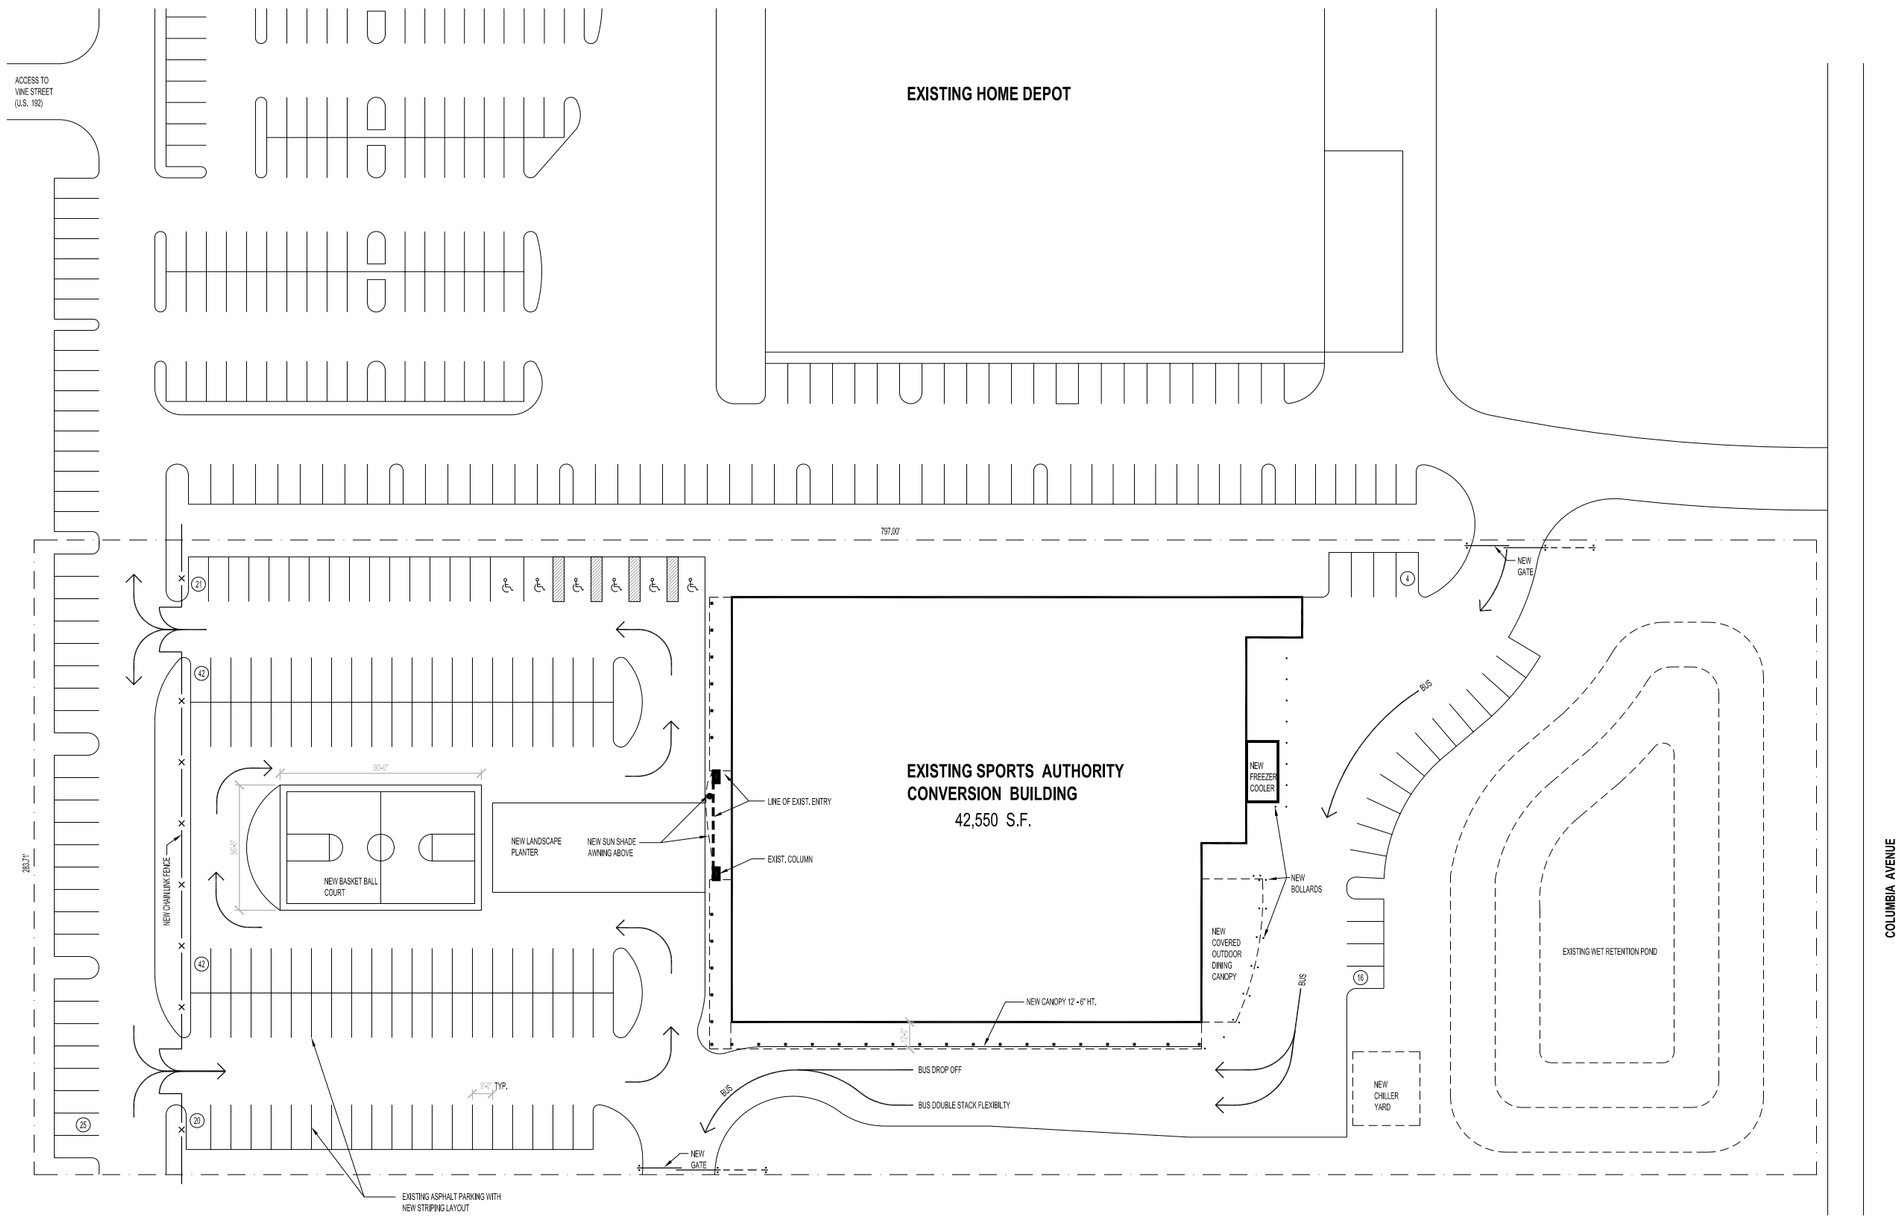

NORTH

1 SITE PLAN

1/32" = 1'-0"

TOTAL PARKING SPACES: 170

SCHENKELSHULTZ
ARCHITECTURE
200 east robinson street
suite 300
orlando, fl 32801
voice 407-872-3322
fax 407-872-3303
schenkelshultz.com
SS Lic No - AA-C000937

ALL IDEAS, DESIGNS, ARRANGEMENTS AND PLANS INDICATED OR REPRESENTED BY THIS DRAWING ARE OWNED BY AND THE PROPERTY OF SCHENKELSHULTZ AND HERE CREATED, EVOLVED, AND DEVELOPED FOR USE ON AND IN CONNECTION WITH THE SPECIFIED PROJECT. NONE OF THE IDEAS, DESIGNS, ARRANGEMENTS OR PLANS SHALL BE USED BY OR DISCLOSED TO ANY PERSON, FIRM, OR CORPORATION FOR ANY PURPOSE WHATSOEVER WITHOUT THE WRITTEN PERMISSION OF SCHENKELSHULTZ. WRITTEN DIMENSIONS ON THESE DRAWINGS SHALL HAVE PRECEDENCE OVER SCALE DIMENSIONS. CONTRACTORS SHALL VERIFY AND BE RESPONSIBLE FOR ALL DIMENSIONS AND CONDITIONS ON THE JOB AND THIS OFFICE MUST BE NOTIFIED OF ANY VARIATION FROM THE DIMENSIONS AND CONDITIONS SHOWN BY THESE DRAWINGS. NOTICE OF SHOP DRAWINGS DOES NOT RELIEVE THE CONTRACTOR FROM THE REQUIREMENT OF MEETING OR EXCEEDING THE PLANS AND SPECIFICATIONS. COVERED IN, COPYRIGHT 2006 SCHENKELSHULTZ, WARNING: REPRODUCTION HEREOF IS A CRIMINAL OFFENSE UNDER 18 U.S.C. SEC. 506, UNAUTHORIZED DISCLOSURE MAY ADMITTEDLY BE A VIOLATION OF A PROBABLE STATE AND FEDERAL LAW. THE IDEAS, ARRANGEMENTS AND DESIGNS DISCLOSED HEREIN MAY BE PATENTED OR BE THE SUBJECT OF PENDING PATENT APPLICATION.

Architectural

THE SCHOOL DISTRICT OF OSCEOLA COUNTY, FL • 1887 •

Osceola Sports Authority Conversion

For
The School District Of
Osceola County, Florida

809 Bill Beck Boulevard
Kissimmee, Florida 34744

drawn: -
checked: -
date: 11-21-06
comm. no.: 0620130

SITE PLAN

A010

---%
DESIGN DEVELOPMENT