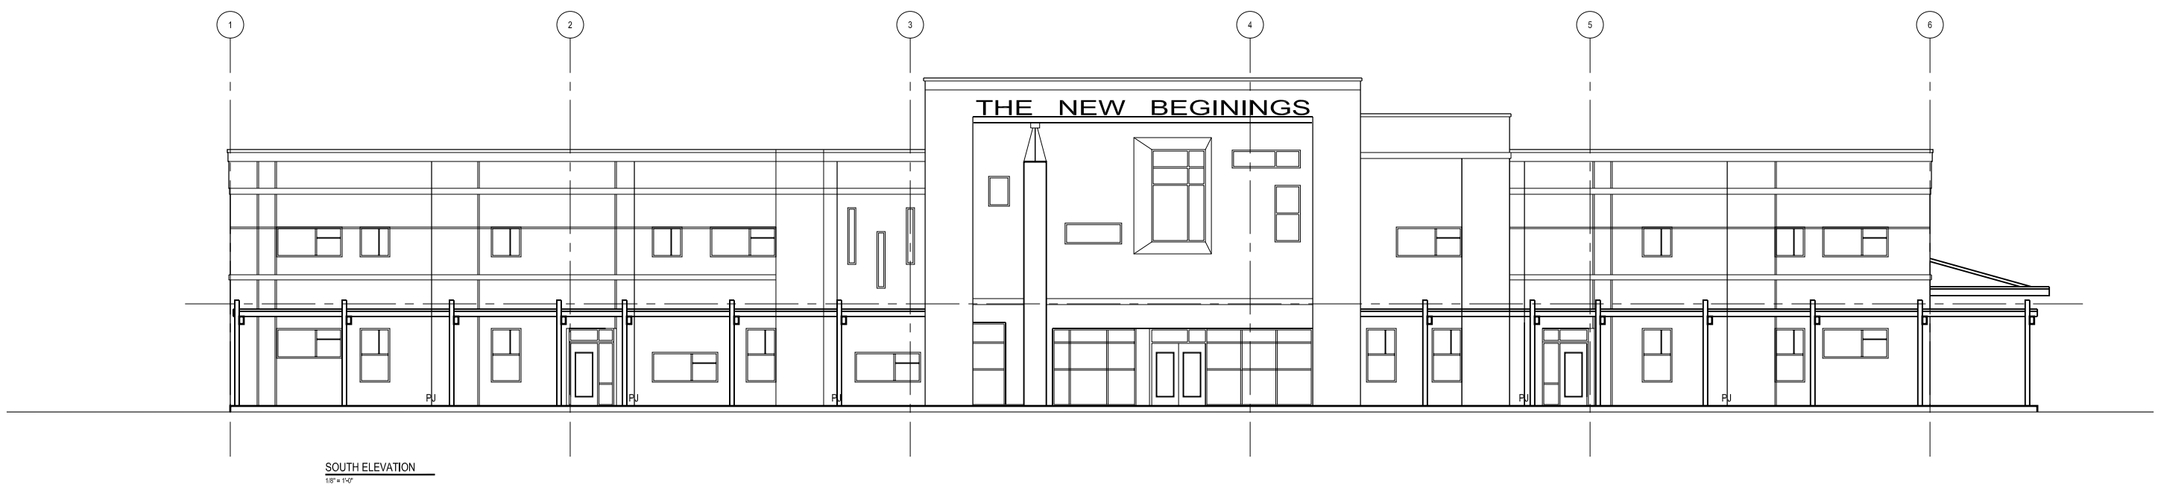

SOUTH ELEVATION
1/8" = 1'-0"

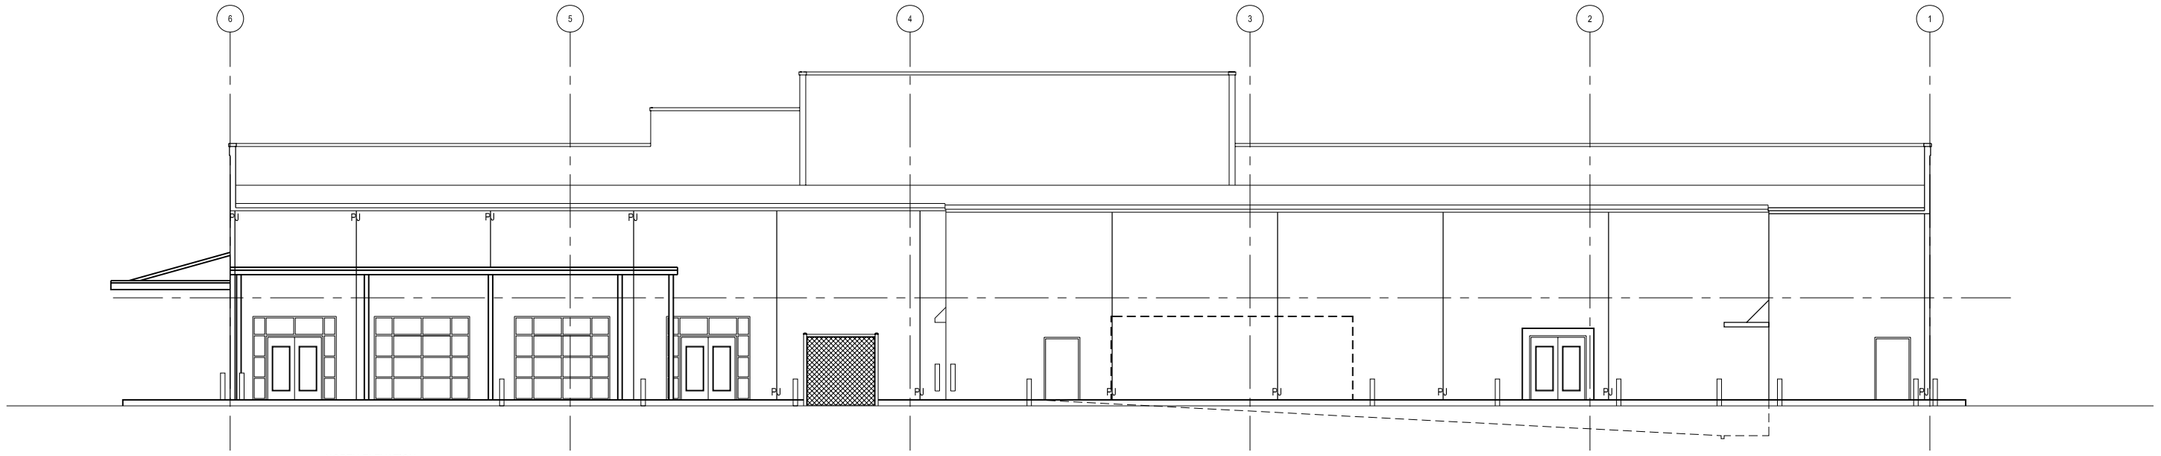

NORTH ELEVATION
1/8" = 1'-0"

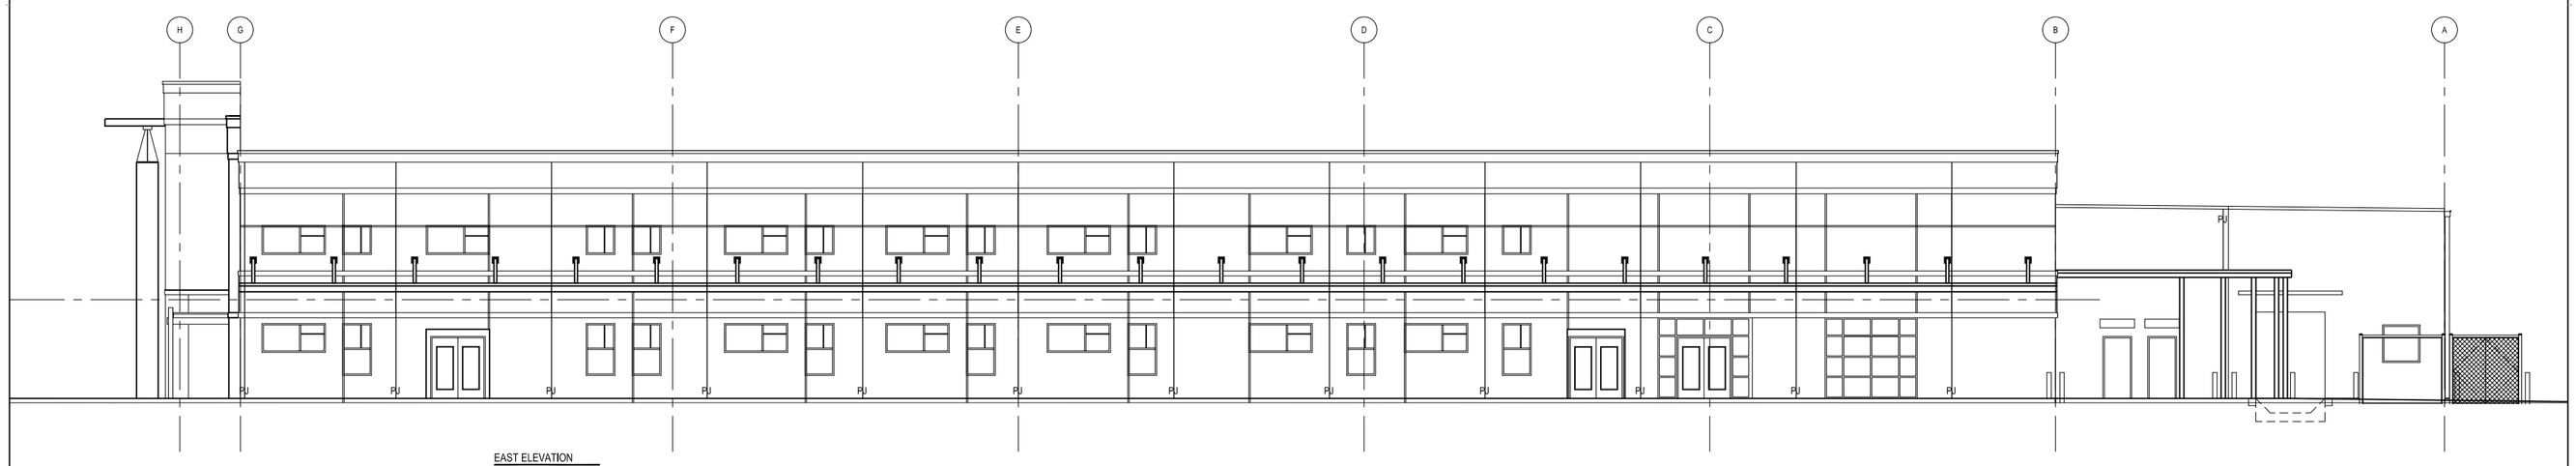

EAST ELEVATION
1/8" = 1'-0"

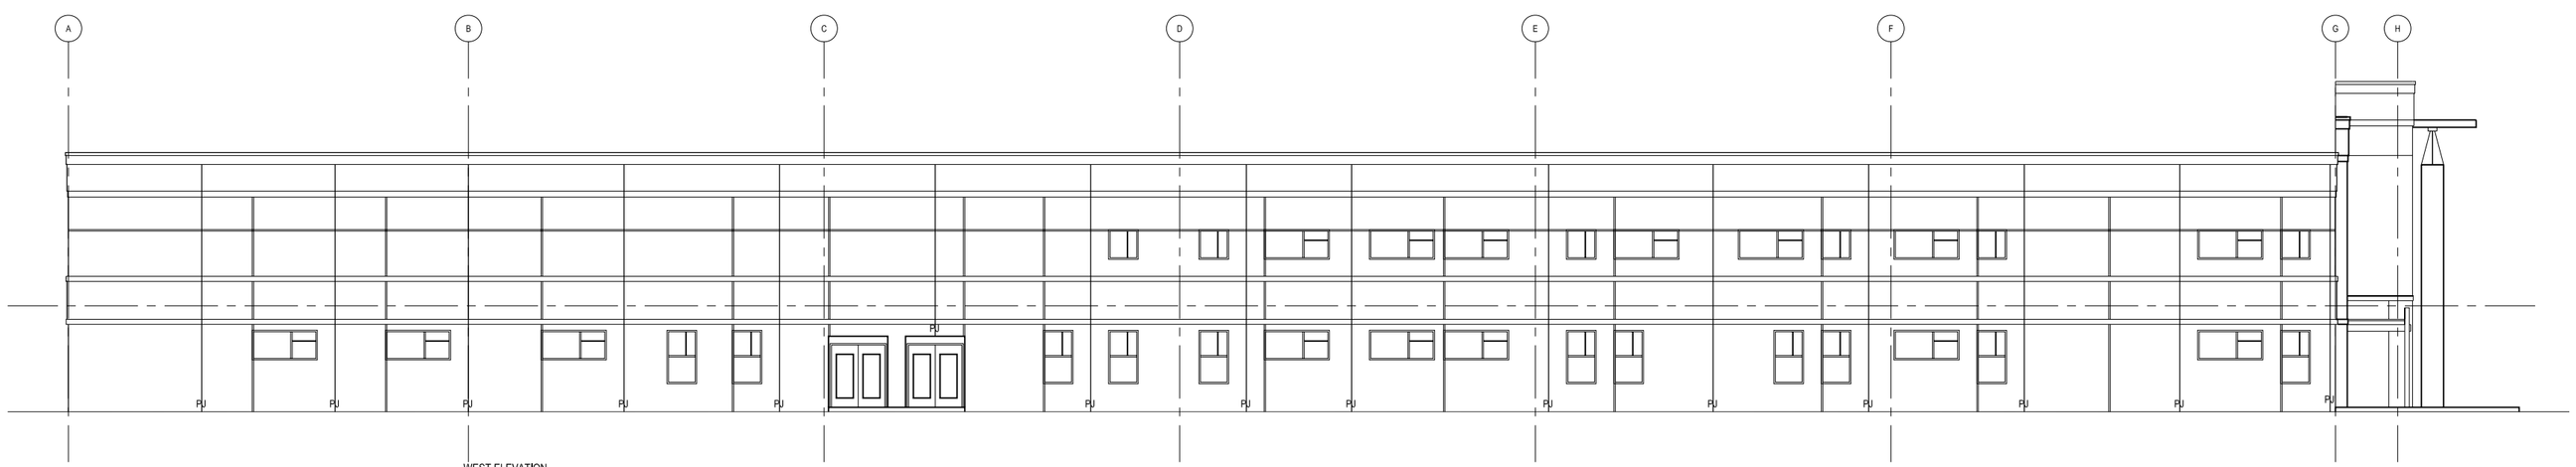

WEST ELEVATION
1/8" = 1'-0"

SCHENKELSHULTZ
ARCHITECTURE
200 east robinson street
suite 300
orlando, fl 32801
voice 407-872-3322
fax 407-872-3303
schenkelshultz.com
SS Lic No - AA-C000937

ALL IDEAS, DESIGNS, ARRANGEMENTS AND PLANS INDICATED OR REPRESENTED BY THIS DRAWING ARE OWNED BY AND THE PROPERTY OF SCHENKELSHULTZ AND WERE CREATED, EVOLVED, AND DEVELOPED FOR USE ON AND IN CONNECTION WITH THE SPECIFIED PROJECT AND NOT FOR ANY OTHER PROJECT. NONE OF SUCH IDEAS, DESIGNS SHALL BE USED BY OR DISCLOSED TO ANY PERSON, FIRM, OR CORPORATION FOR ANY PURPOSE WHATSOEVER WITHOUT THE WRITTEN PERMISSION OF SCHENKELSHULTZ. VISUAL CONTACT WITH THESE DRAWINGS SHALL CONSTITUTE PRIMA FACIE EVIDENCE OF ACCEPTANCE OF THESE RESTRICTIONS. DRAWINGS ARE NOT TO BE SCALED. DIMENSIONS CONTRACTORS SHALL VERIFY AND BE RESPONSIBLE FOR ALL DIMENSIONS AND CONDITIONS ON THE JOB AND THIS OFFICE MUST BE NOTIFIED OF ANY VARIATION FROM THE DIMENSIONS AND CONDITIONS SHOWN BY THESE DRAWINGS BEFORE ANY WORK IS EXECUTED. SUBMISSION OR DISTRIBUTION OF THESE PLANS FOR REGULATORY APPROVAL, BIDDING OR CONSTRUCTION PURPOSES DOES NOT CONSTITUTE PUBLICATION AND SHALL NOT BE CONSTRUED AS RESULTING IN ANY LOSS OF COPYRIGHT OR OTHER PROPERTY RIGHTS OF SCHENKELSHULTZ. VISUAL CONTACT WITH THESE DRAWINGS CONSTITUTES PRIMA FACIE EVIDENCE OF THE ACCEPTANCE BY THE USER OF THE RESTRICTIONS STATED HEREIN. ANY REUSE OF THESE DRAWINGS WITHOUT THE WRITTEN CONSENT OF SCHENKELSHULTZ FOR THE SPECIFIED PROJECT SHALL BE AT THE USER'S SOLE RISK AND WITHOUT LIABILITY OR LEGAL EXPOSURE TO SCHENKELSHULTZ. THE USER SHALL INDEMNIFY AND HOLD HARMLESS SCHENKELSHULTZ AND ITS OFFICERS AND EMPLOYEES FROM ALL CLAIMS, DAMAGES, LOSSES AND EXPENSES INCLUDING ATTORNEYS' FEES ARISING OUT OF OR RESULTING THEREFROM. THE IDEAS, ARRANGEMENTS AND DESIGNS DISCLOSED HEREIN MAY BE PATENTED OR BE THE SUBJECT OF PENDING PATENT APPLICATION.

Osceola Sports Authority Conversion

For
The School District Of
Osceola County, Florida

809 Bill Beck Boulevard
Kissimmee, Florida 34744

drawn: -
checked: -
date: 11-21-06
comm. no.: 0620130

EXTERIOR ELEVATIONS

A601

---%
DESIGN DEVELOPMENT