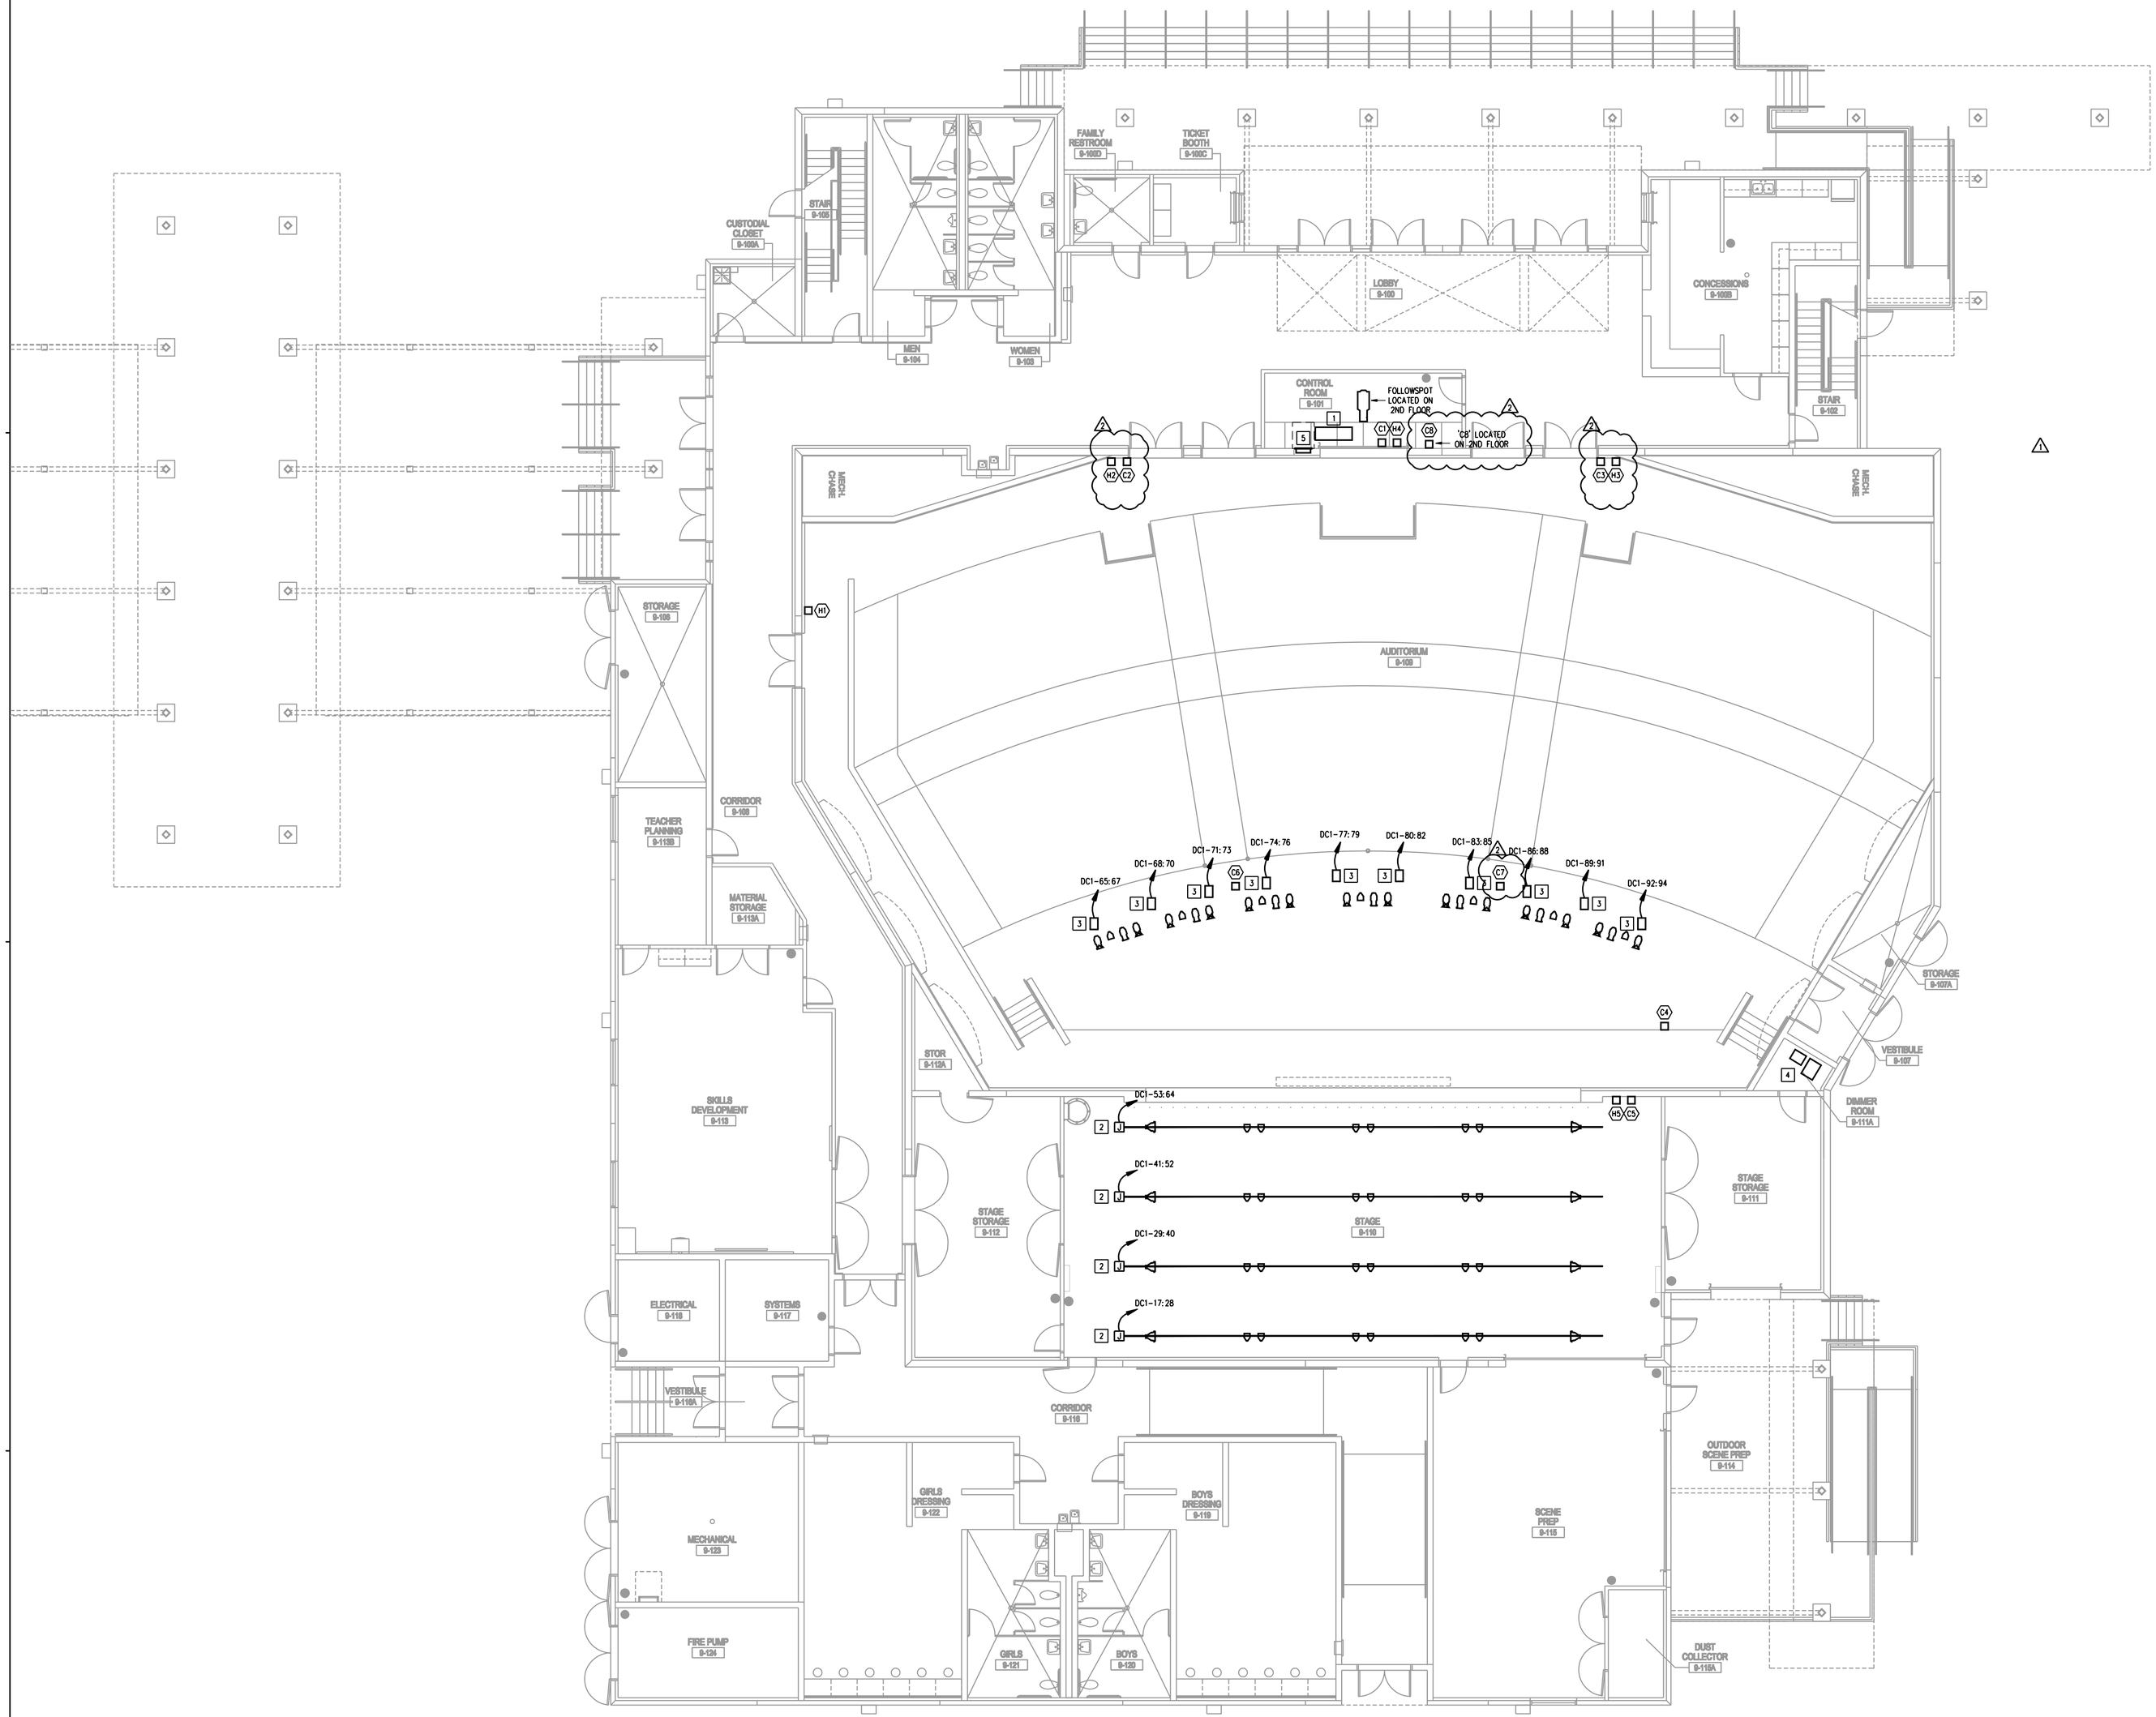

GENERAL NOTES:

A. COORDINATE EXACT LOCATION OF LIGHT FIXTURES WITH ARCHITECTURAL REFLECTED CEILING PLAN AND ELEVATIONS PRIOR TO ANY ROUGH-IN.

B. WHERE CONDUIT ROUTING IS SHOWN, THE CONDUITS ARE SHOWN FOR DIAGRAMMATIC PURPOSES AND ARE NOT NECESSARILY REPRESENTATIVE OF EXACT PLACEMENT.

C. FIXTURES ON EMERGENCY CIRCUITS SHALL NOT BE USED AS RACEWAY.

KEY NOTES [X]:

1. ETC SMARTFADE ML CONSOLE.
2. CONNECTOR STRIPS FOR 1ST, 2ND, 3RD AND 4TH ELECTRICS (CIRCUITS 17-64). MODEL: BAL-54-12-L520PT, 54" CONNECTOR STRIP WITH 12 GTL PIGTAILS WIRED ON 12 CIRCUITS PLUS GRIDIRON JUNCTION BOX, KELLUMS GRIPS, CABLE CRADLES AND 50' SO CABLE
3. PM SERIES PIPE MOUNTED 3 CIRCUIT OUTLET BOXES. MODEL NUMBER: PM-3-L520PT
4. ETC SENSOR RACK MODEL NUMBER: SR48
5. CONSOLE PLUG-IN STATION, REFER TO DIMMING WIRING DETAIL.

LIGHTING SYMBOLS

- MODEL: 426-C, ETC SOURCE FOUR ELLIPSOIDAL SERIES 26° EDLT LENS COMPLETE WITH LAMP, C-CLAMP, GROUNDED 20A TWISLOCK CONNECTOR, SAFETY CABLE AND GTL CONNECTOR
- MODEL: 436-C, ETC SOURCE FOUR ELLIPSOIDAL SERIES 36° EDLT LENS COMPLETE WITH LAMP, C-CLAMP, GROUNDED 20A TWISLOCK CONNECTOR, SAFETY CABLE AND GTL CONNECTOR
- MODEL: 450-C, ETC SOURCE FOUR ELLIPSOIDAL SERIES 50° EDLT LENS COMPLETE WITH LAMP, C-CLAMP, GROUNDED 20A TWISLOCK CONNECTOR, SAFETY CABLE AND GTL CONNECTOR
- MODEL: PAR-EA-C, ETC SOURCE FOUR PAR COMPLETE WITH LAMP, C-CLAMP, GROUNDED 20A TWISLOCK CONNECTOR, SAFETY CABLE, LENS SET AND GTL CONNECTOR
- MODEL: 154, ALTMAN 14" SCOOP COMPLETE WITH LAMP, C-CLAMP, SAFETY CABLE AND GTL CONNECTOR
- MODEL: 1238, LYCIAN SUPER CLUBSPOT (FOLLOW SPOT) WITH 360W FLE LAMP, DUAL LENS ZOOM OPTICS, STAND AND GTL CONNECTOR

UNISON STATIONS:

(M1)(M2)(M3) MODEL: U10007, UNISON 1 GANG 7 BUTTON RAISE, LOWER, PRESET 1-4, OFF

(M4)(M5) MODEL: U40707, UNISON 4 GANG 7 FADERS 7 BUTTONS MANUAL RECORD MASTER ZONE 1-6, PRESET 1-4, OFF

CONTROL STATIONS:

(CX) MODEL: ECPB-NET RJ-45

1 **FLOOR PLAN - LEVEL 1 - THEATRICAL LIGHTING**
1/8" = 1'0"

SCHENKELSHULTZ ARCHITECTURE
200 east robinson street
suite 300
orlando, fl 32801
voice 407-872-3322
fax 407-872-3303
schenkelshultz.com
SS Lic No - AA-C000937

ALL IDEAS, DESIGNS, ARRANGEMENTS AND PLANS INDICATED OR REPRESENTED BY THIS DRAWING, ARE OWNED BY AND ARE PROPERTY OF SCHENKELSHULTZ ARCHITECTURE, INC. AND WERE CREATED, EVOLVED AND DEVELOPED FOR USE ON AND IN CONNECTION WITH THE SPECIFIED PROJECT. NONE OF SUCH IDEAS, DESIGNS, ARRANGEMENTS OR PLANS SHALL BE USED BY OR DISCLOSED TO ANY PERSON, FIRM OR CORPORATION FOR ANY PURPOSE WHATSOEVER WITHOUT THE PRIOR WRITTEN PERMISSION OF SCHENKELSHULTZ ARCHITECTURE, INC. AND ALL COMMON LAW RIGHTS OF COPYRIGHT AND OTHER PROPERTY RIGHTS IN SUCH IDEAS, DESIGNS, ARRANGEMENTS AND PLANS ARE HEREBY EXPRESSLY RESERVED BY SCHENKELSHULTZ ARCHITECTURE, INC. UNDER THE FEDERAL COPYRIGHT ACT AND OTHER LAWS.

OCI ASSOCIATES, INC.
CONSULTING ENGINEERS
Orlando • FL Pierce • West Palm Beach • FL Myers
427 Centerpointe Circle, Suite 1825
Altamonte Springs, FL 32701
(407) 332-5110 Fax: (407) 332-7704
www.ociassociates.com
CERTIFICATE OF AUTHORIZATION #5261

RICHARD R. CREAVALLE
427 CENTERPOINTE CIR., SUITE 1825
ALTAMONTE SPRINGS, FL 32701
FL. REG. NO.: PE59885

THE SCHOOL DISTRICT OF OSCEOLA COUNTY, FL • 1887 •

Poinciana High School Auditorium

2300 S. Poinciana Blvd.

Kissimmee, Florida 34758

The School District of Osceola County
809 Bill Beck Blvd.

Kissimmee, Florida 34744

revisions:
1. 09-26-08 ADDENDUM NO. 2
2. 10-10-08 ADDENDUM NO. 3

drawn: JNH
checked: RRC
date: 04/04/08
comm. no.: 0820104

AUDITORIUM FLOOR PLAN - LEVEL 1
THEATRICAL LIGHTING

E103

CONFORMED DOCUMENTS

FRI 10 OCT 2008 <11:41:42AM EST> \\08_JOBS\08015 - POINCIANA HS AUDITORIUM\DWGS\08015E103.DWG